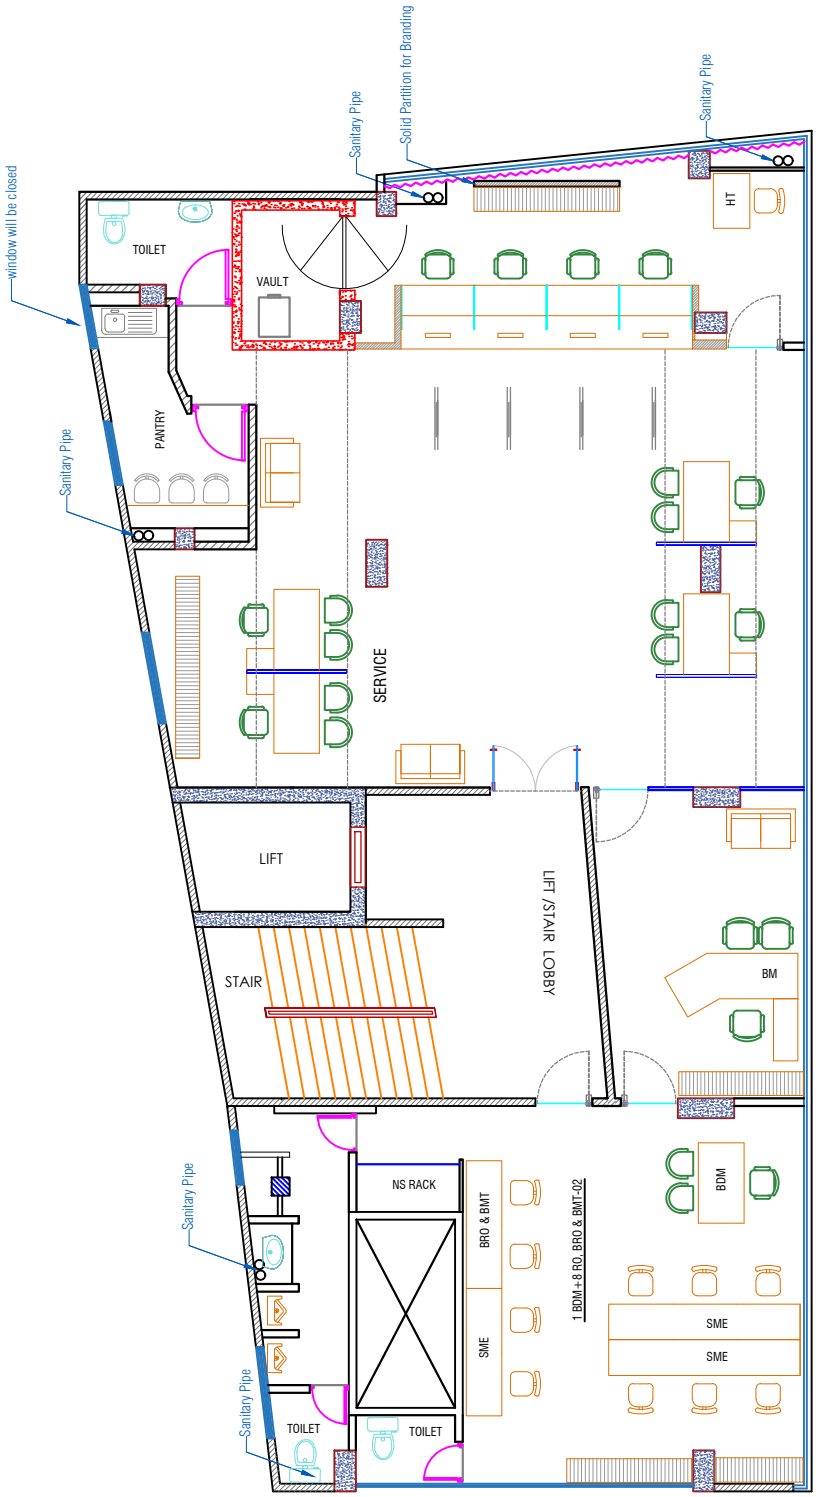

2nd FLOOR LAYOUT

MAIN ROAD

PROJECT:	OWNERS NAME & ADDRESS:	DRAWING TITLE:	CONSULTANT:	ARCHITECT:	DATE:	SHEET:
FLOOR LAYOUT FOR BBL Khatunganj SMESC (Relocation) SITE	BRAC BANK	2nd FLOOR LAYOUT	Rightway Engineers & Architects ltd. RIGHTWAY ENGINEERS & ARCHITECTS LTD. HOUSE # 184/A (1ST FLR.), ROAD # 2, NEW DOHS, MOHAKHALI,DHAKA-1206. E-mail: rightway@dhaka.net PHONE: 8715200, MOBILE: 01617036066, 01817036066	M.Mominul haque principal Architect Md Sohanur Rahman Jr. Architect	19 FEB, 2023	A- 01
					DRAWRING BY:	SCALE: AS SHOWN