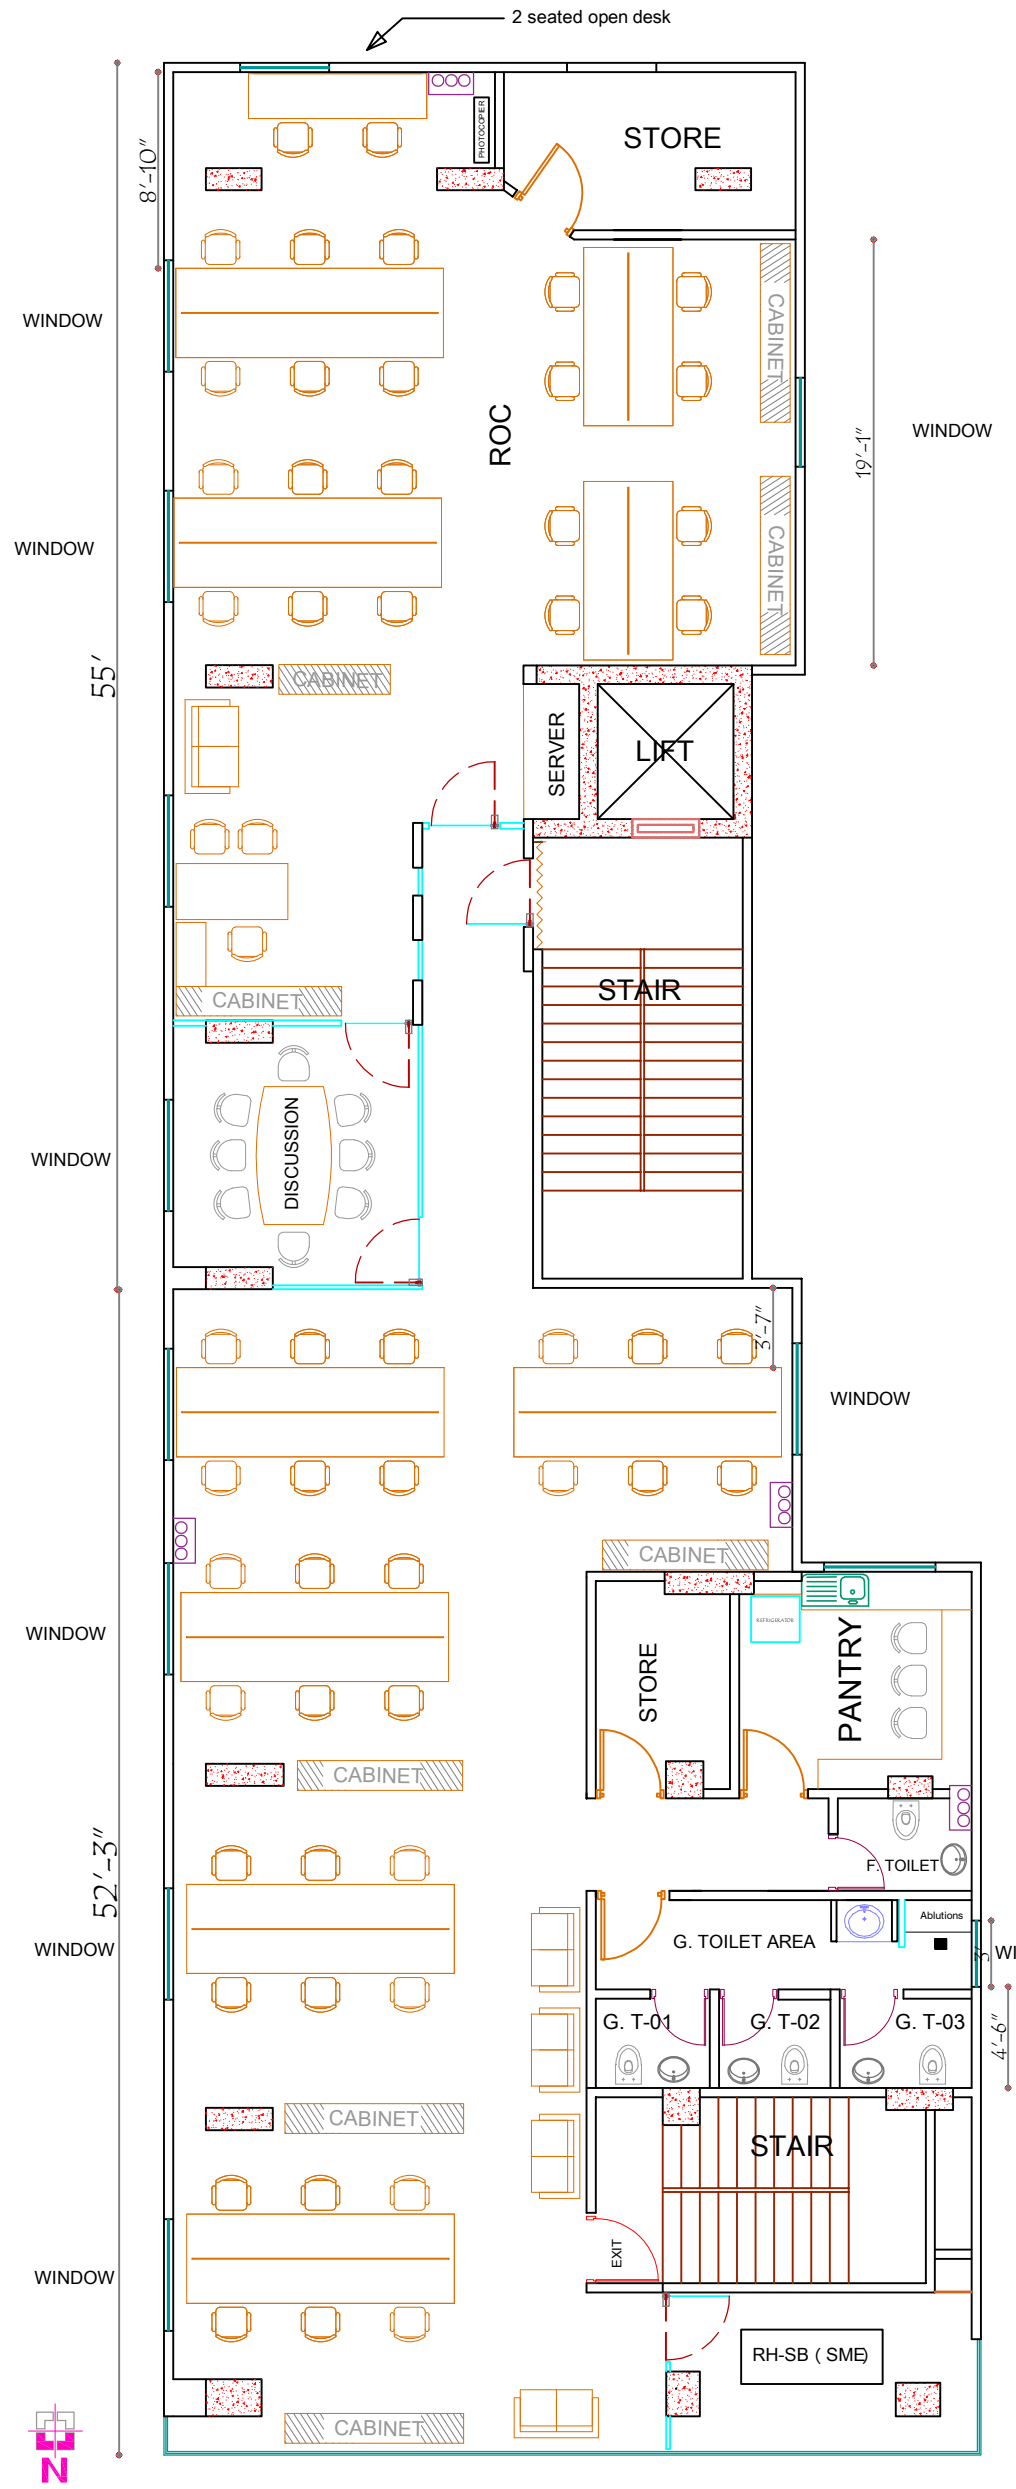

Furniture Layout 2nd Floor

Main Road

PROJECT:	OWNERS NAME & ADDRESS:	DRAWING TITLE:	CONSULTENT:	ARCHITECT:	ELECTRIC ENGINEER:	DATE:	SHEET:
BRAC BANK Chawakbazar Branch ,CUMILLA	BRAC BANK	Furniture Layout 2nd Floor)	RIGHTWAY ENGINEERS & ARCHITECTS LTD. HOUSE # 295 (4TH FLR.), ROAD # 19/B, NEW DOHS, MOHAKHALI,DHAKA-1206. E-mail: rightway@dhaka.net PHONE: 8715200, MOBILE: 01617036066, 01817036066	M.Mominul haque principle Architect Md Sohanur Rahman Jr. Architect		JUNE, 2020 DRAWRING BY:	A- 01 SCALE: AS SHOWN