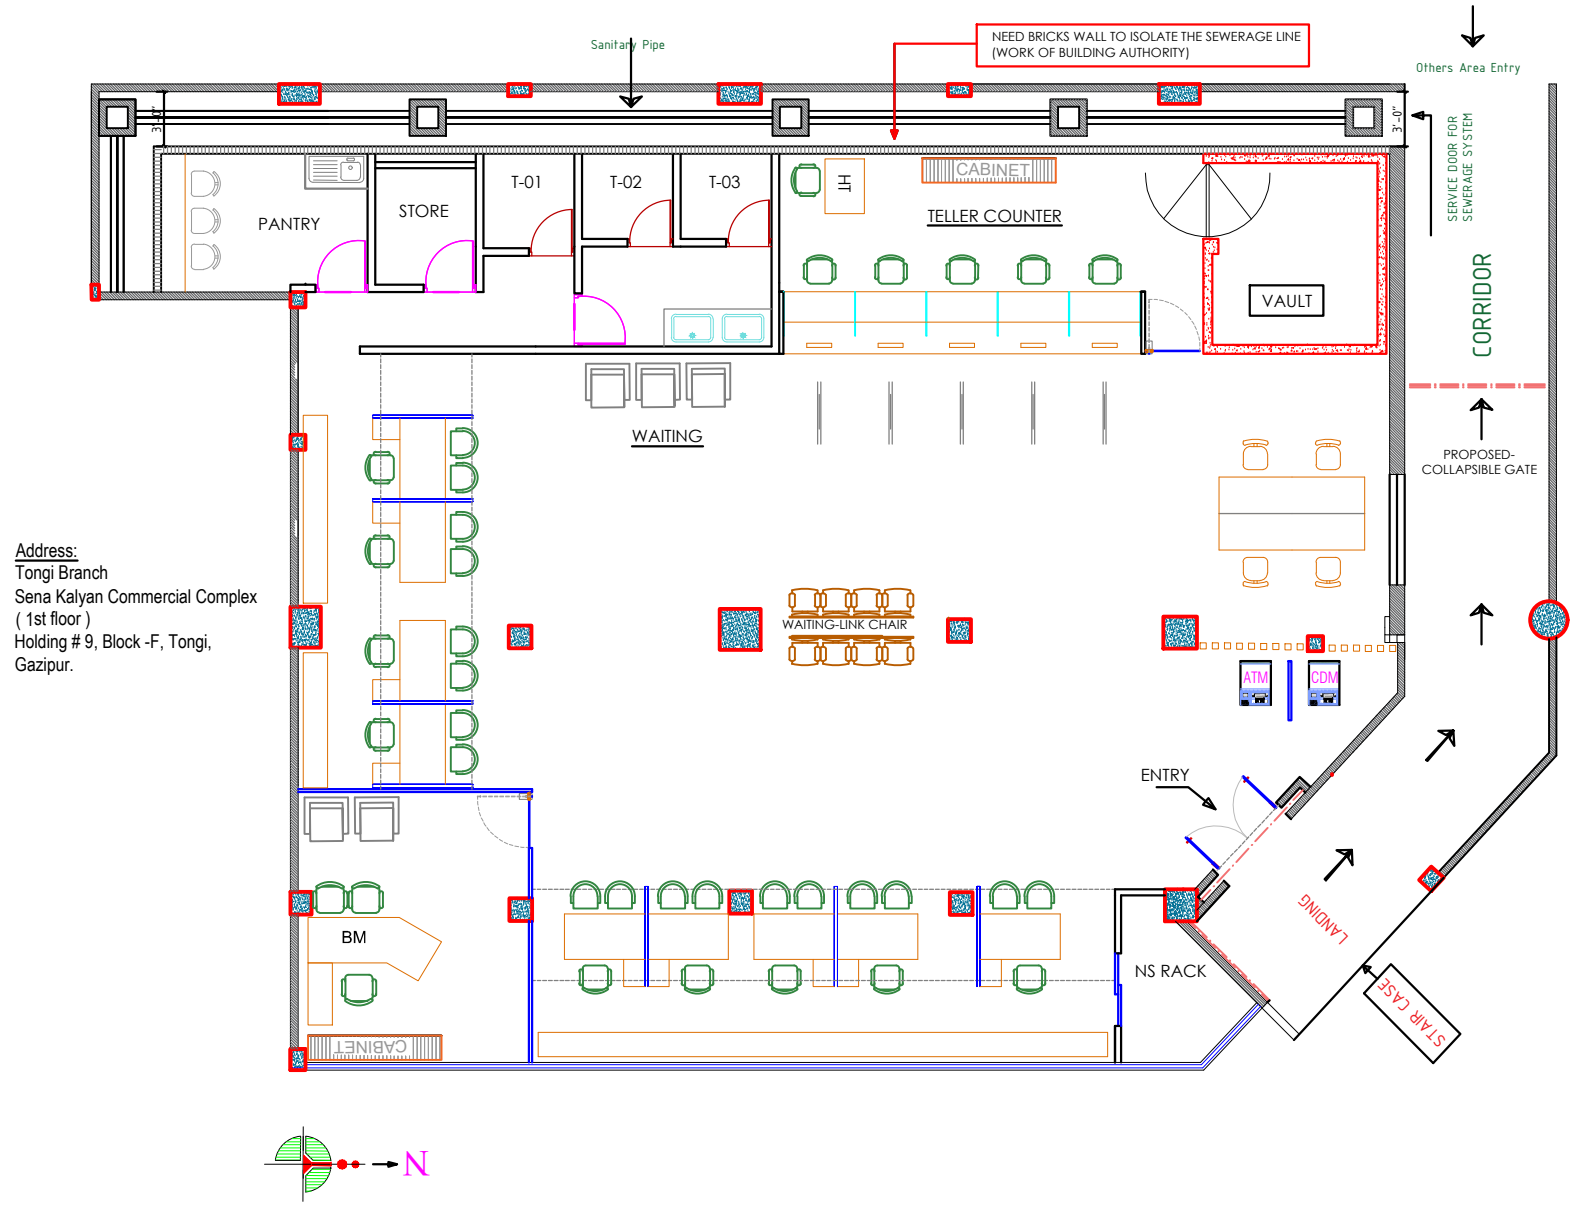

Address:
Tongi Branch
Sena Kalyan Commercial Complex
(1st floor)
Holding # 9, Block -F, Tongi,
Gazipur.

MAIN ROAD

PROJECT:	FLOOR LAYOUT FOR BBL TONGI BRANCH RELOCATION SITE
OWNERS NAME & ADDRESS:	BRAC BANK
DRAWING TITLE:	1ST FLOOR LAYOUT
CONSULTANT:	RIGHTWAY ENGINEERS & ARCHITECTS LTD. HOUSE # 18/A (1ST FLR.), ROAD # 2, NEW DOHS, EASTERN ROAD, DHAKA-1206. E-mail : rightway2004@yahoo.com PHONE: 8715200, MOBILE: 01817636666, 01817636666
ARCHITECT:	M.Mominul haque principal Architect Md Sohanur Rahman Jr. Architect
DATE:	18 JAN, 2023
DRAWING BY:	
SCALE:	AS SHOWN
SHEET:	A- 01