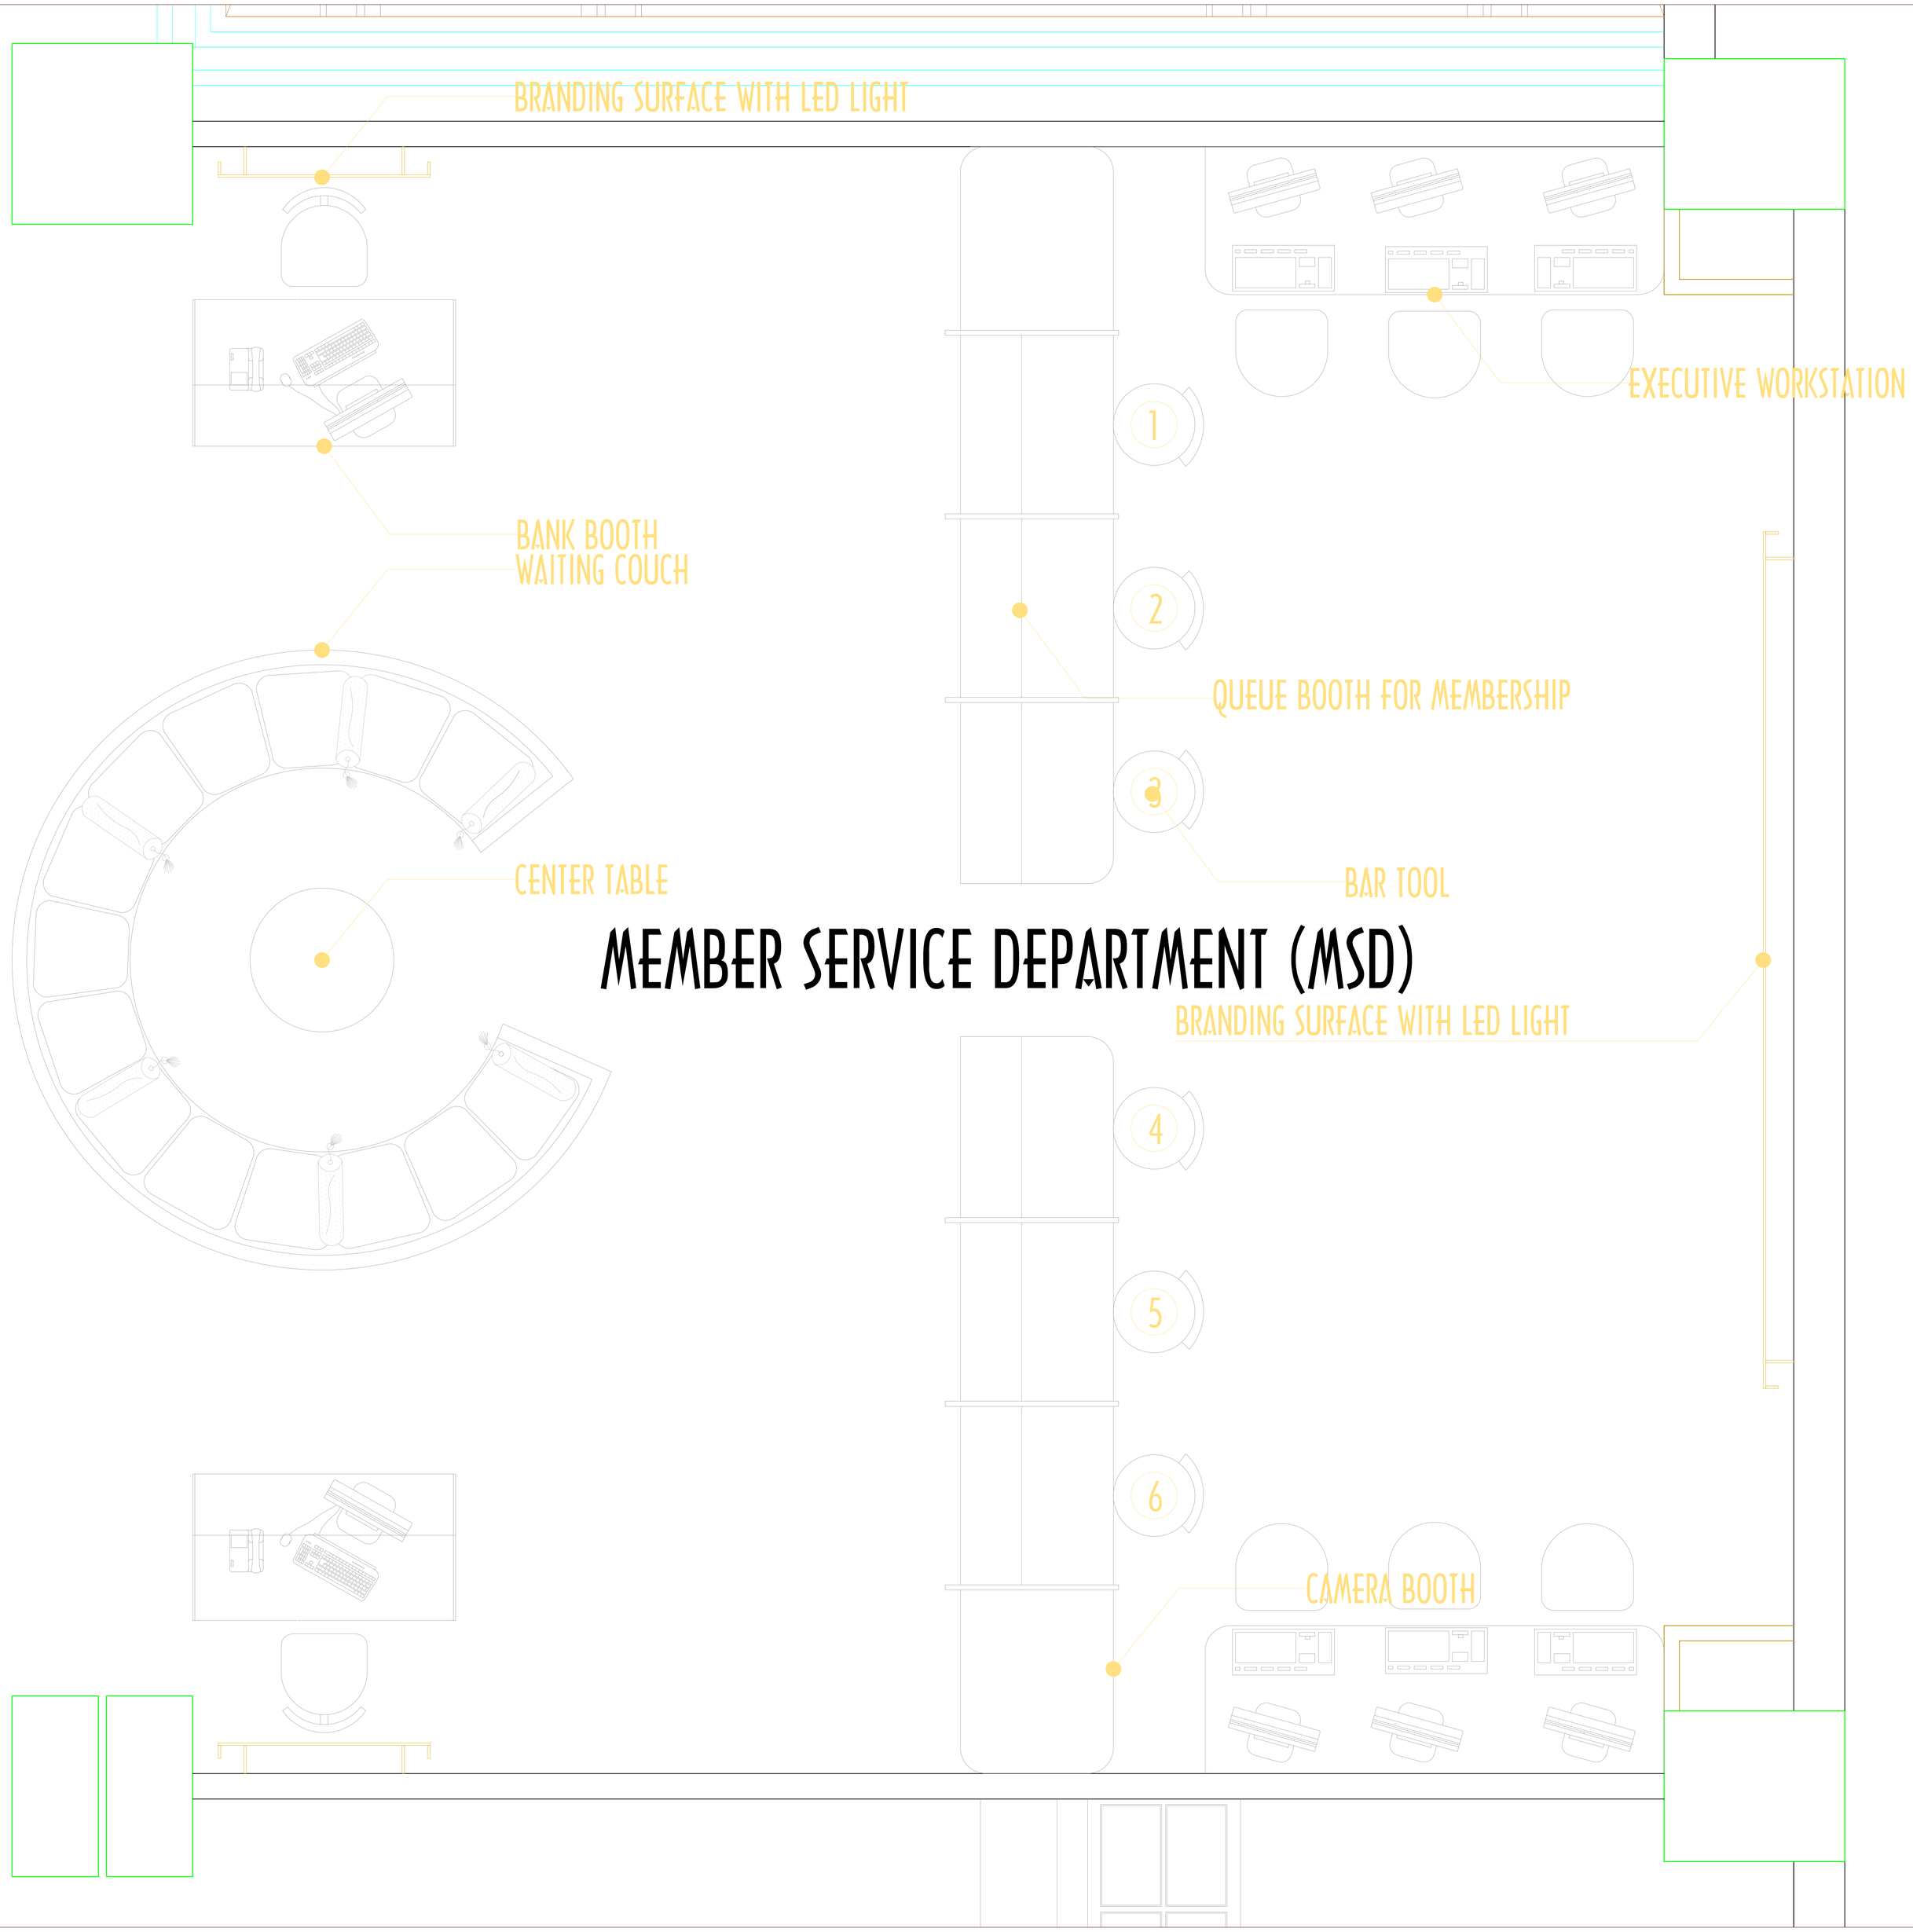

JAMUNA BUILDERS LIMITED

PROJECT TITLE

WHOLESALE CLUB LIMITED

LOCATION

MAP

SYMBOL

DRAWING TITLE

MEMBER SERVICE DEPARTMENT (MSD)

SIGNATURE

ARCHITECT

DRAFT

3D VISUAL

STRUCTURE

ELECTRICAL

PLUMBING

MECHANICAL

REVISION 1
REVISION 2
REVISION 3
REVISION 4
REVISION 5

GRAPH SCALE

SCALE

DIMENSION

ARC-03

DRAWING NUMBER

18 MARCH 2018